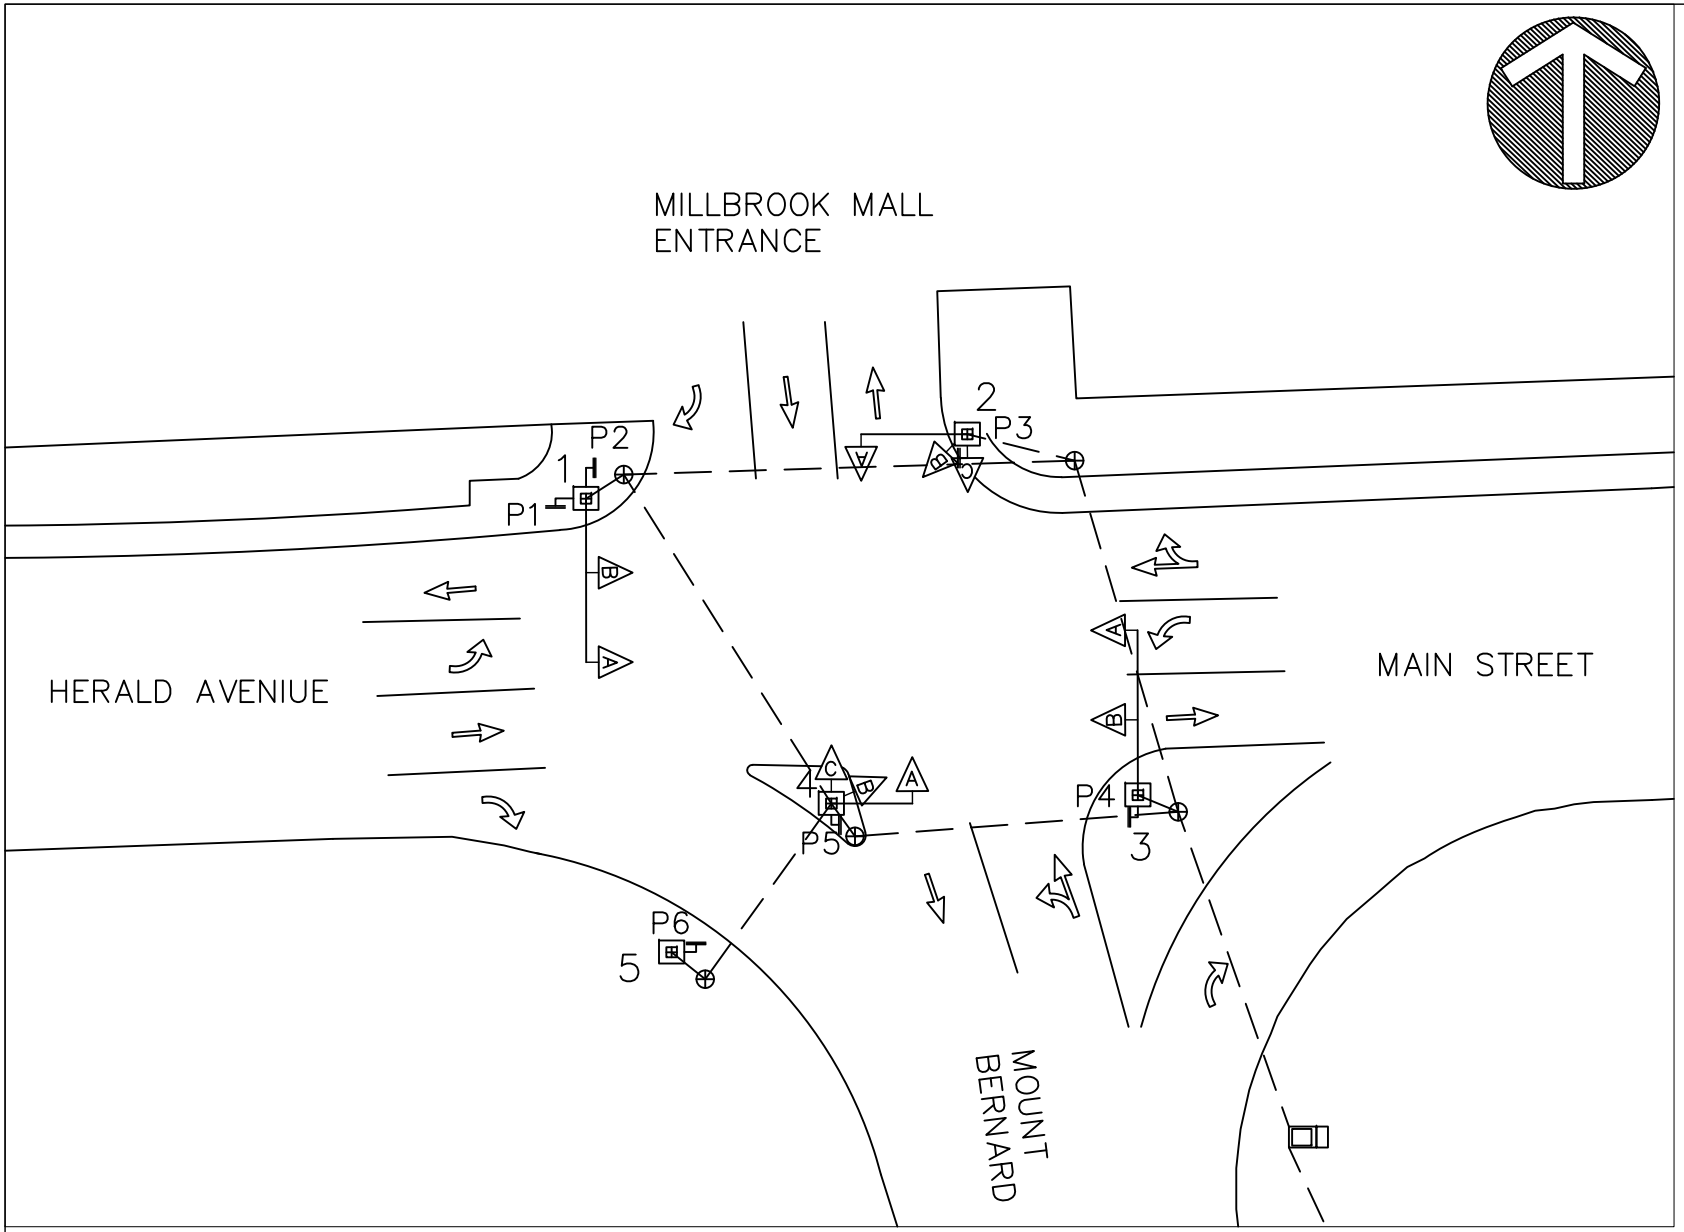

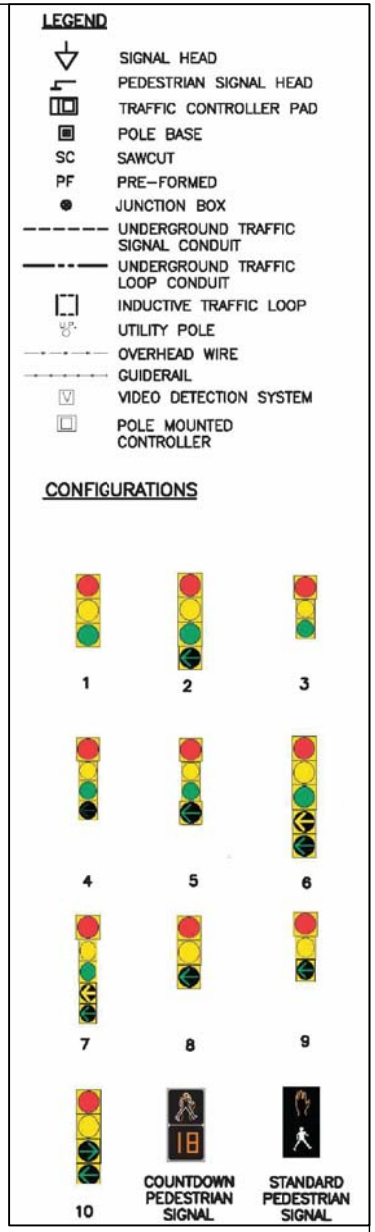

TRAFFIC POLES				TRAFFIC SIGNAL DISPLAYS						PEDESTRIAN SIGNAL DISPLAYS				PEDESTRIAN PUSHBUTTONS		
POLE NO.	TYPE	HEIGHT	REACH	DRAWING REFERENCE	TYPE	CONFIGURATION	MOUNTING HEIGHT	OFFSET FROM POLE	MOUNTING HARDWARE	DRAWING REFERENCE	CONFIGURATION	MOUNTING HEIGHT	MOUNTING HARDWARE	# OF PUSHBUTTONS	CONTROLS CROSSWALK DIRECTION	TYPE
1	MAST ARM	6.5m	7.5m	A	PRIMARY	2	6.5m	7.5m	ASTRO BRACKET	P1	COUNTDOWN	2.5m	VERTICAL PIPE MOUNT	2	E-W	MOTION ACTIVATED
				B	AUXILIARY	1	6.5m	4.0m	ASTRO BRACKET	P2	COUNTDOWN	2.5m	VERTICAL PIPE MOUNT		N-S	MOTION ACTIVATED
2	MAST ARM	6.5m	4.5m	A	PRIMARY	2	6.5m	4.5m	ASTRO BRACKET	P3	COUNTDOWN	2.5m	VERTICAL PIPE MOUNT	1	E-W	MOTION ACTIVATED
				B	SECONDARY	2	4.5m	-	VERTICAL PIPE MOUNT	-	-	-	-	-	-	-
				C	SECONDARY	2	4.5m	-	VERTICAL PIPE MOUNT	-	-	-	-	-	-	-
3	MAST ARM	6.5m	7.5m	A	PRIMARY	2	6.5m	7.5m	ASTRO BRACKET	P4	COUNTDOWN	2.5m	VERTICAL PIPE MOUNT	1	E-W	MOTION ACTIVATED
				B	AUXILIARY	1	6.5m	4.0m	ASTRO BRACKET	-	-	-	-	-	-	-
4	MAST ARM	6.5m	4.5m	A	PRIMARY	1	6.5m	4.5m	ASTRO BRACKET	P5	COUNTDOWN	2.5m	VERTICAL PIPE MOUNT	1	E-W	MOTION ACTIVATED
				B	SECONDARY	2	4.5m	-	VERTICAL PIPE MOUNT	-	-	-	-	-	-	-
				C	SECONDARY	1	4.5m	-	VERTICAL PIPE MOUNT	-	-	-	-	-	-	-
5	PEDESTAL	3.5m	-	-	-	-	-	-	-	P6	COUNTDOWN	2.5m	VERTICAL PIPE MOUNT	1	N-S	MOTION ACTIVATED

NOTE: THE LOCATION OF THE OF THE UNDERGROUND CONDUIT SHOWN ON THE DRAWING IS APPROXIMATE

DETECTION INFORMATION		PREEMPTION INFORMATION	
TYPE	NONE	TYPE	OPTICOM GPS SYSTEM

SCALE
N.T.S.

CITY OF CORNER BROOK

DRAWN BY:	DATE:	
SPECKER	10/23/2018	SIGNALIZED INTERSECTIONS MAIN STREET/MOUNT BERNARD AVENUE PAGE 14 OF 20